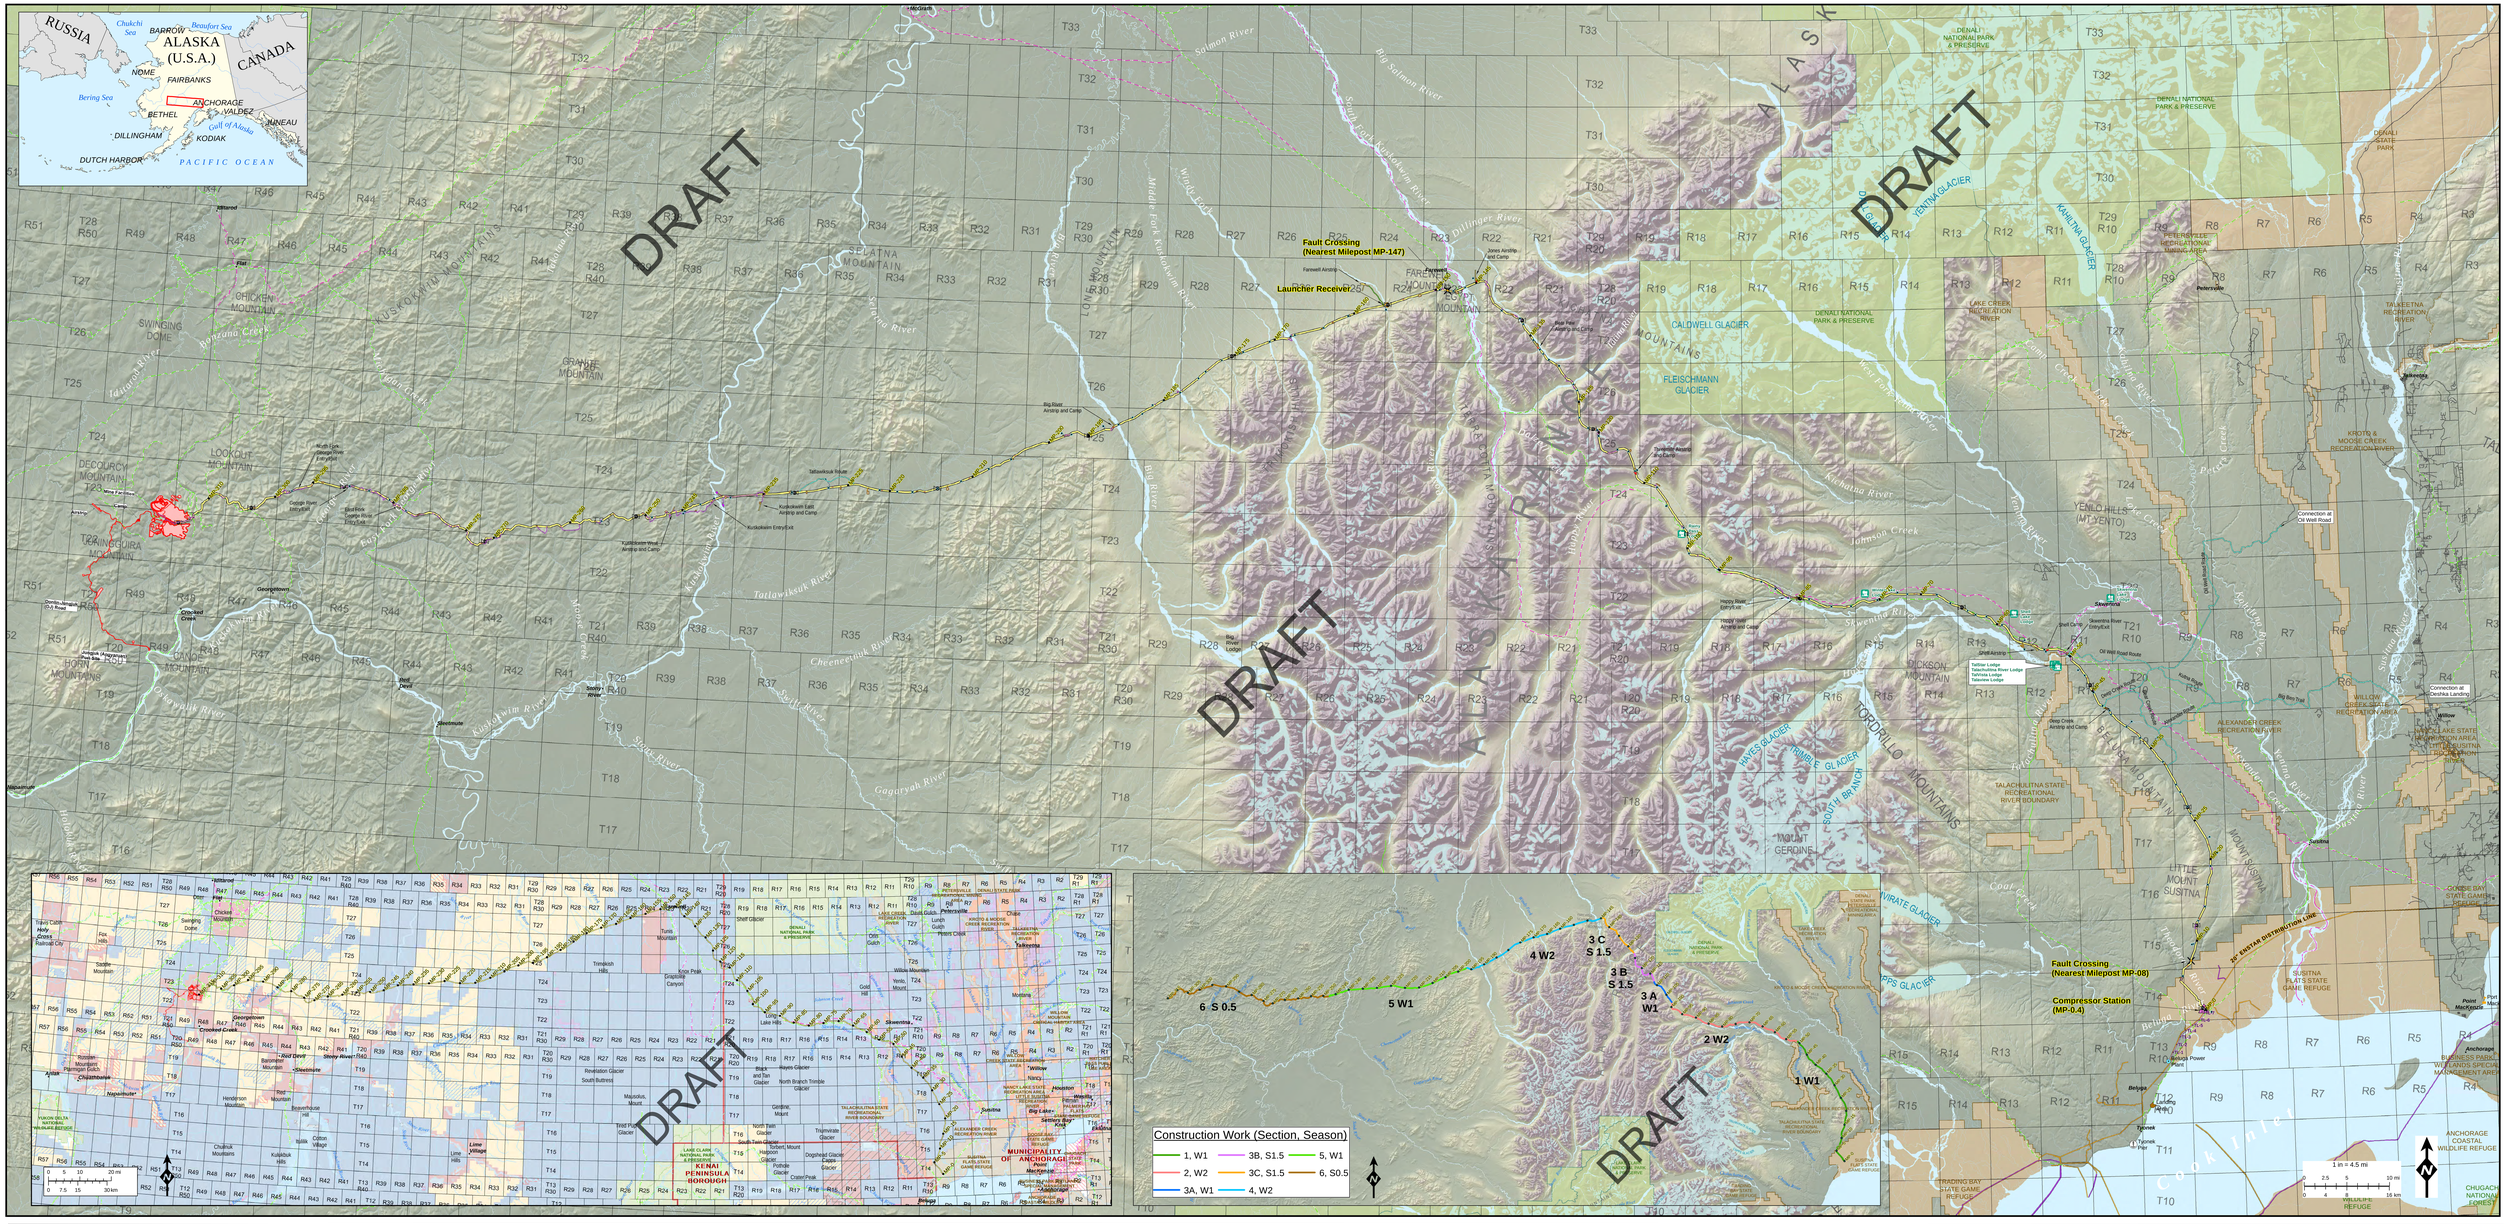

PROPOSED INFRASTRUCTURE

- Milepost
- Transmission Line Milepost
- Proposed Transmission Line
- Proposed Natural Gas Pipeline
- Proposed Infrastructure Layout
- Block Valves
- Water Extraction Site
- Compressor Station
- Distribution Station
- Fault Crossing
- Launcher/Receiver Station
- Above-ground Segment
- Airstrip Access
- Material Site Access
- Shoofly Access
- Water Extraction Site Access
- Work Pad Access

EXISTING FEATURES

- Airstrip
- Camp
- Material Site
- Pipe Storage Yard
- Temporary HDD Work
- Workpad
- Populated Place
- Beluga Power Plant
- Barge Landing Area
- Port Mackenzie
- Tyonek Pier
- Lodge Location
- Existing Cook Inlet Gasline
- Existing Oil Gasline
- RS247† Trail
- Major Road
- Iditarod National Historic Trail

GENERALIZED LAND STATUS (DNR APRIL 2012)

- Borough Boundary
- ANCSA Selected
- State Selected
- State Patented or Tentatively Approved
- Native Patented or Interim Conveyed
- CIRI Patented or Interim Conveyed
- Privately Owned (BLM)
- State and Native Owned
- Municipal Land
- State Land Disposal
- Bureau of Land Management (BLM)
- Federal Administrative Boundary
- State Administrative Boundary

Seward Meridian, UTM Zones 4 & 5, NAD83

REV:	NOTES:
R15	Updated: Logo Change
R17	Added: Gas Line Launcher Receiver
R23	Added variant and updated proposed features
R24	Update milepost, camps, and facilities
R25	Update centerline and features

DONLIN GOLD

PIPELINE ALIGNMENT PROJECT

DRAFT

DONLIN GOLD PROJECT

WO: DG\MXD\Alt Feb 2015\R24.MXD